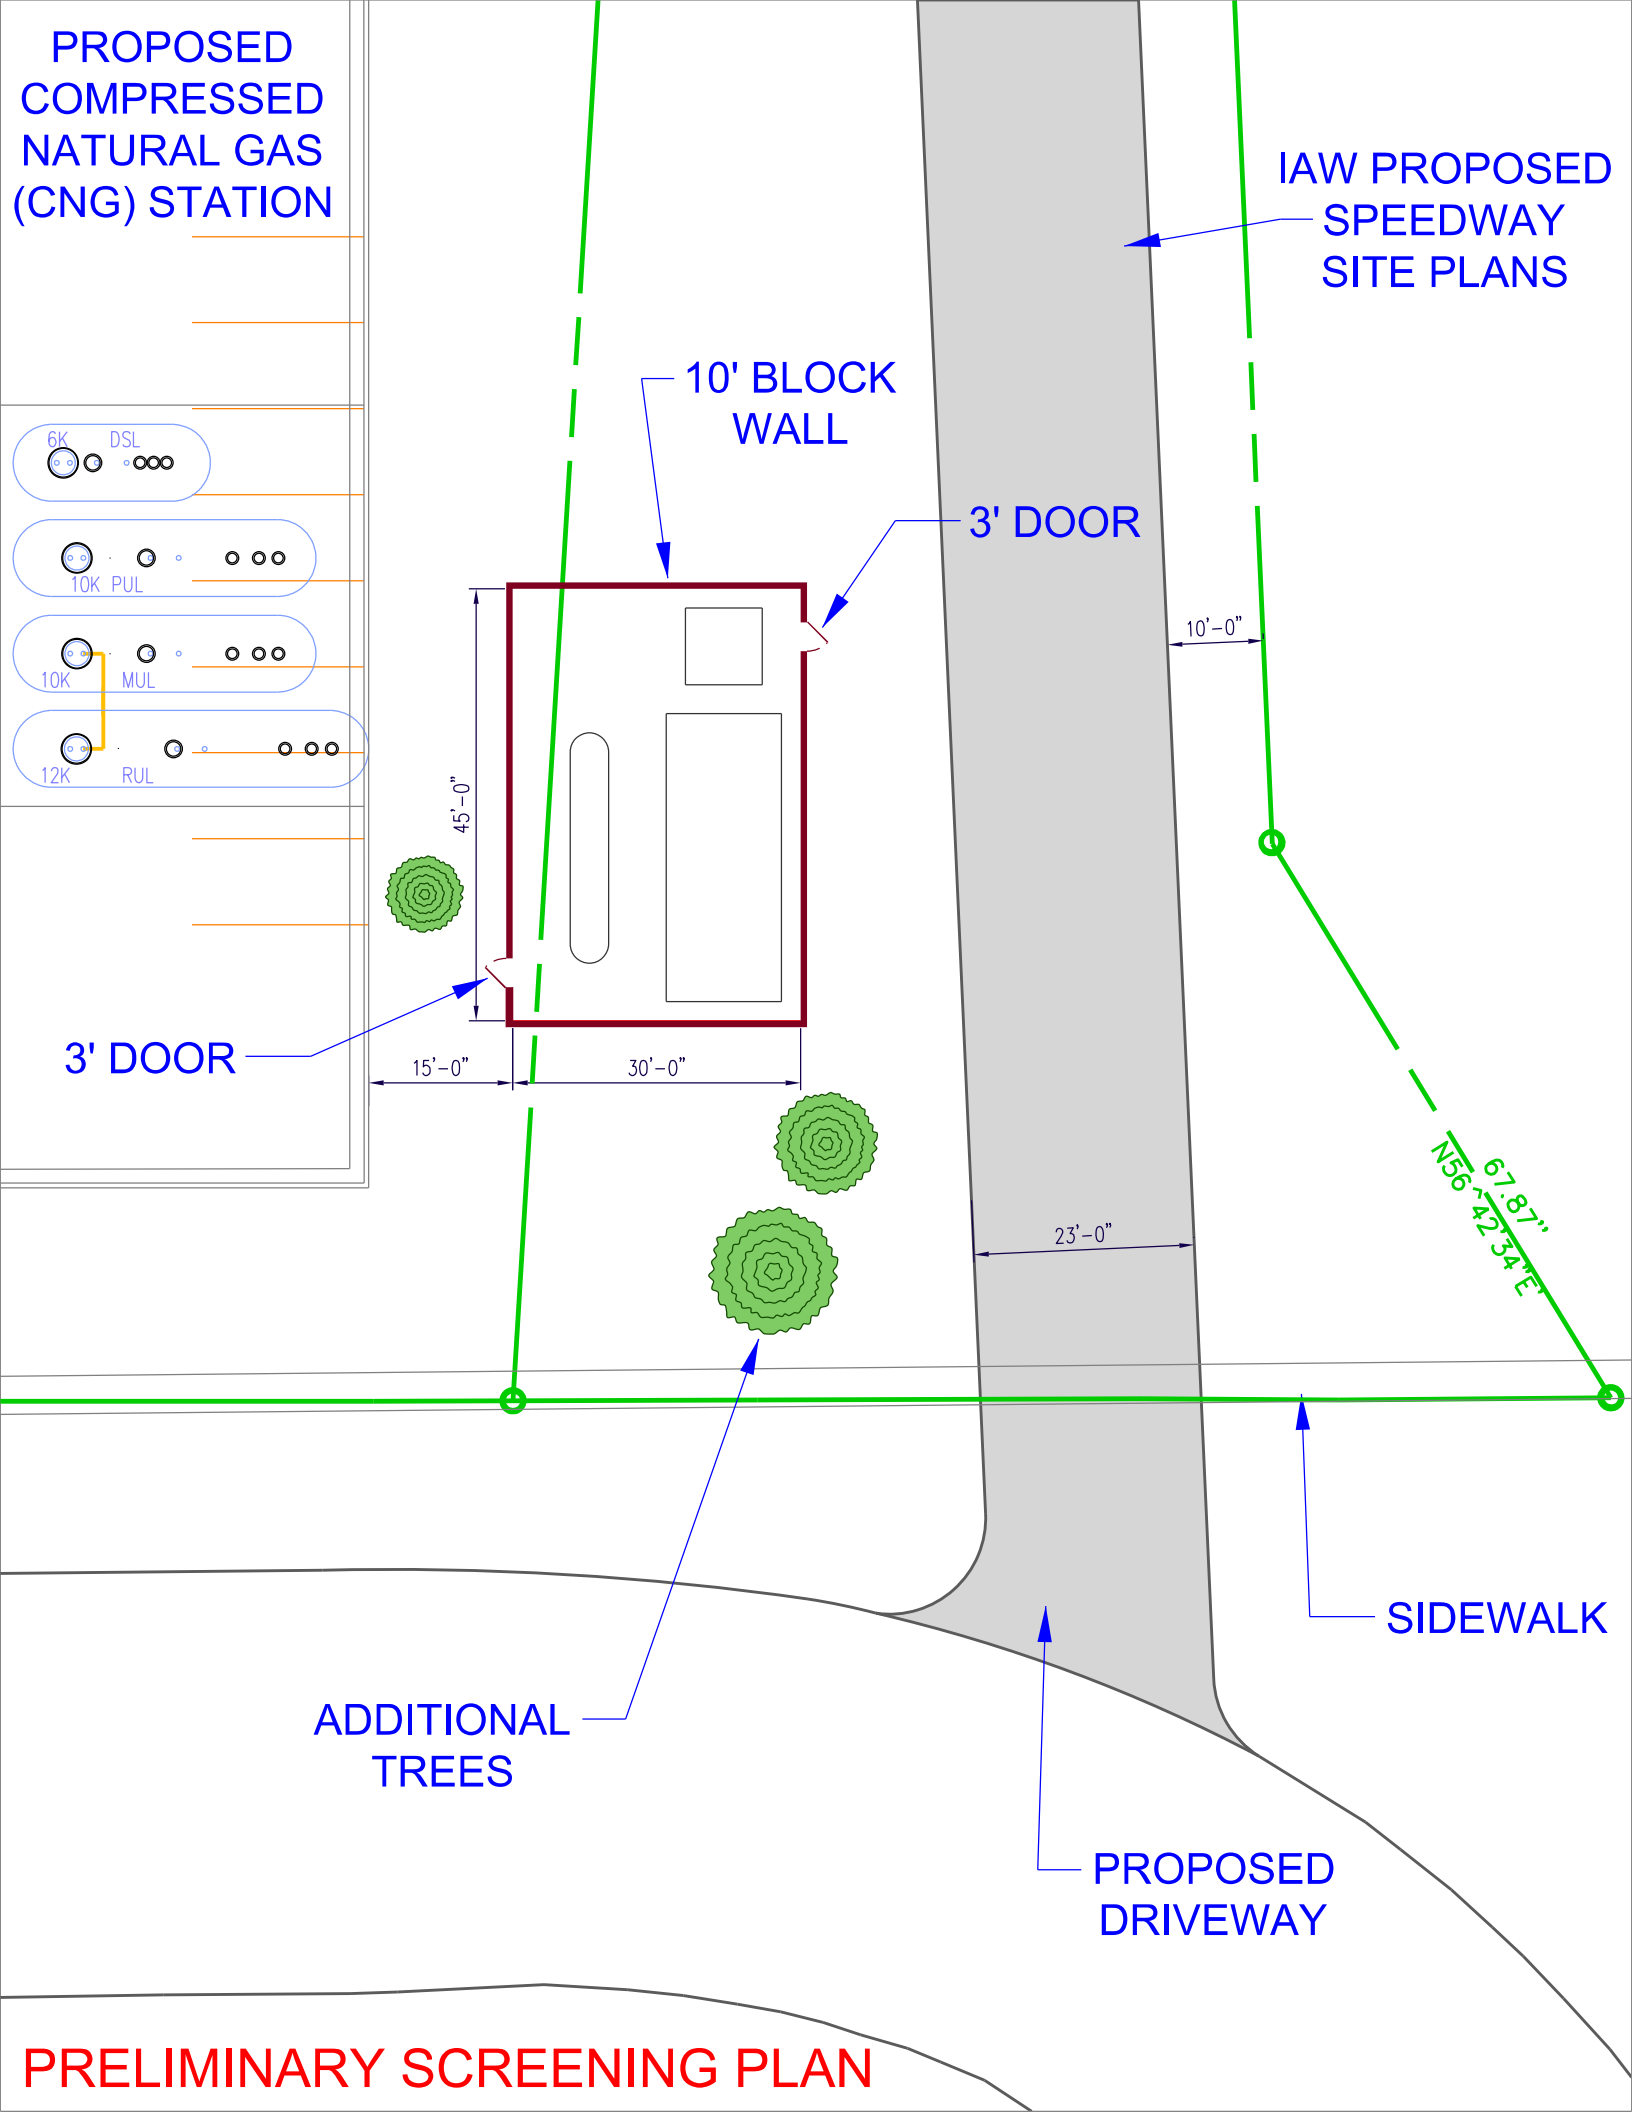

PRELIMINARY SCREENING PLAN

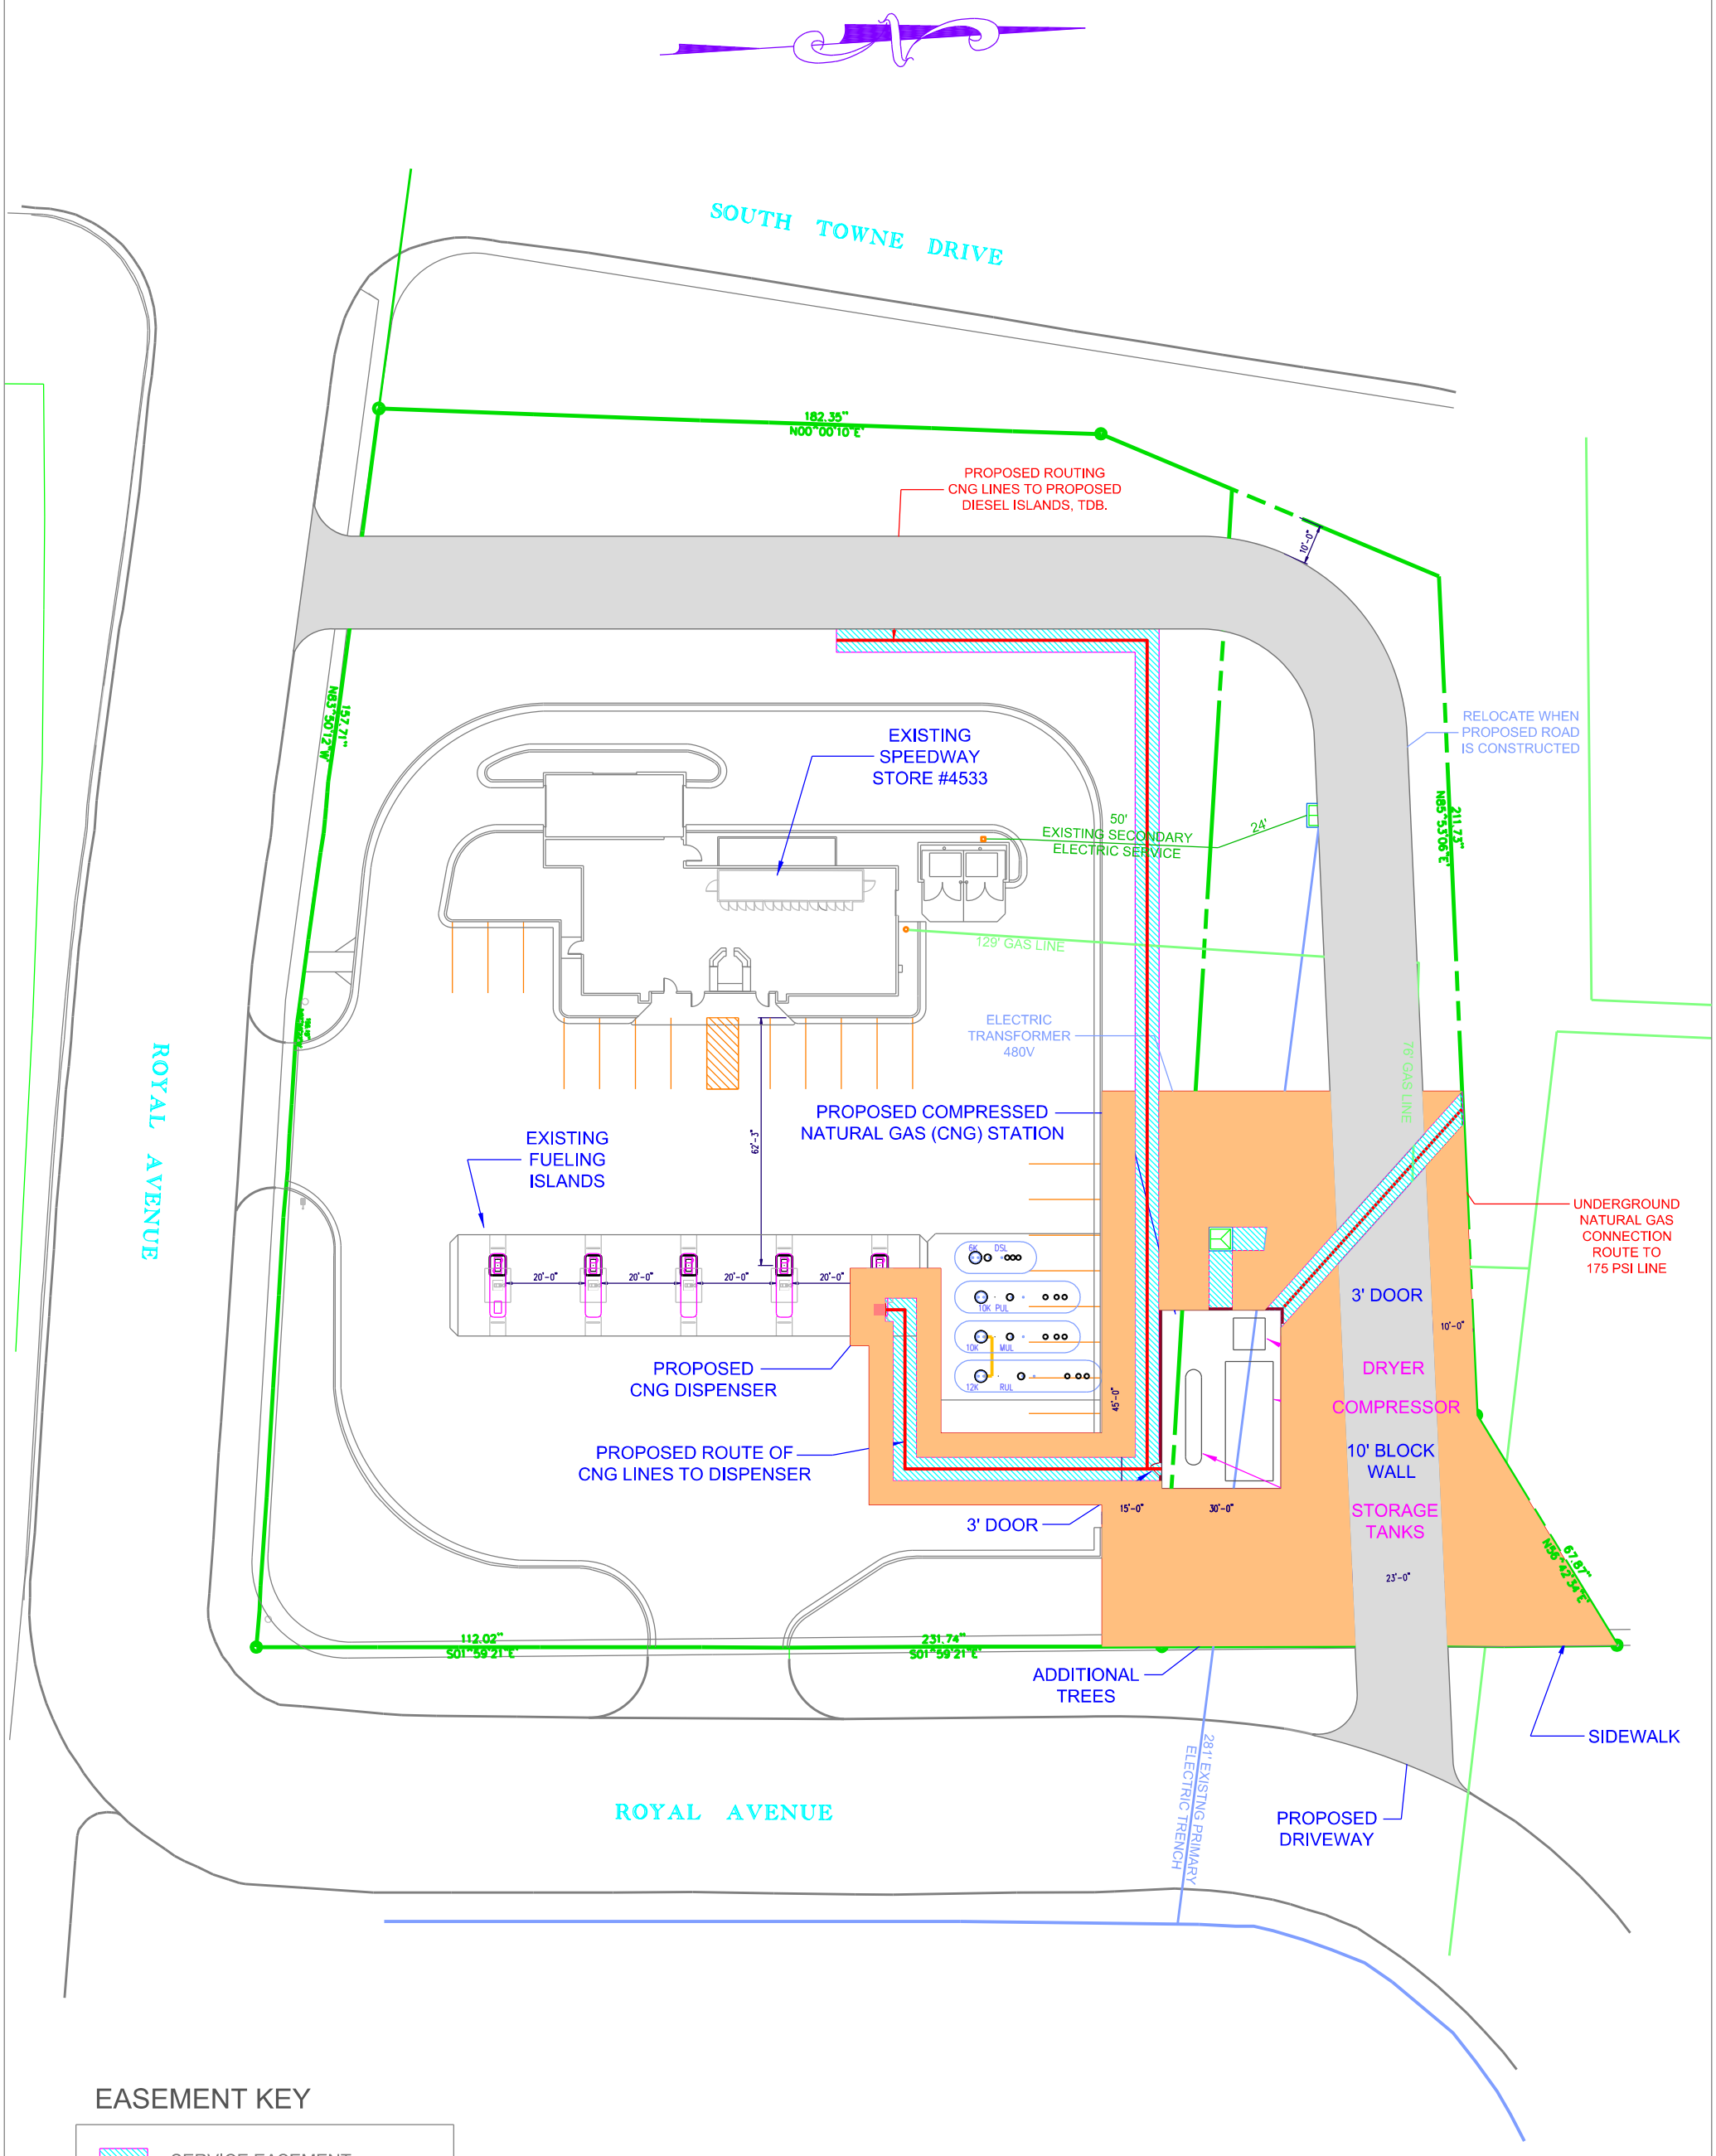

EASEMENT KEY

- SERVICE EASEMENT AREA
- STATION EASEMENT AREA
- ACCESS EASEMENT AREA
- TEMPORARY CONSTRUCTION EASEMENT AREA

enclosure wall materials and color will match those proposed for the new Speedway facility

the enclosure is to be landscaped according to the landscaping shown on the Speedway plan

enclosure wall materials and color will match those proposed for the new Speedway facility

the enclosure is to be landscaped according to the landscaping shown on the Speedway plan

enclosure wall materials and color will match those proposed for the new Speedway facility

the enclosure is to be landscaped according to the landscaping shown on the Speedway plan

FRONT ELEVATION

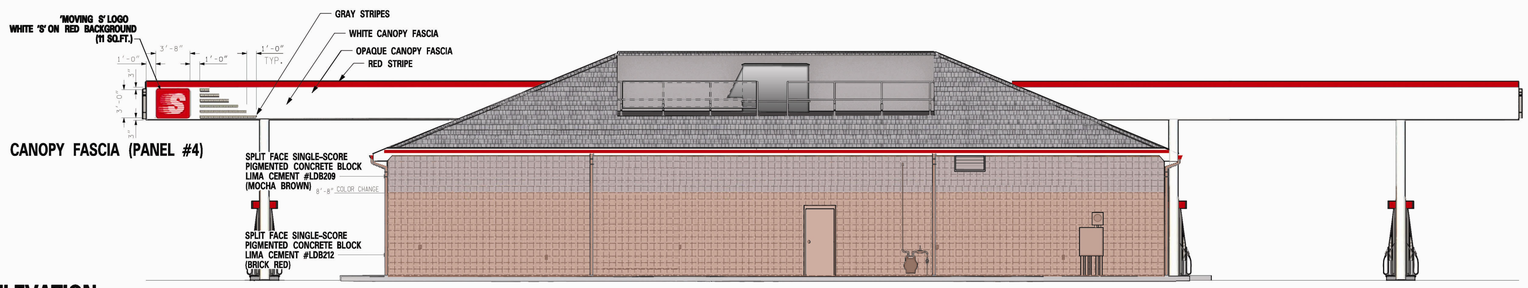

REAR ELEVATION

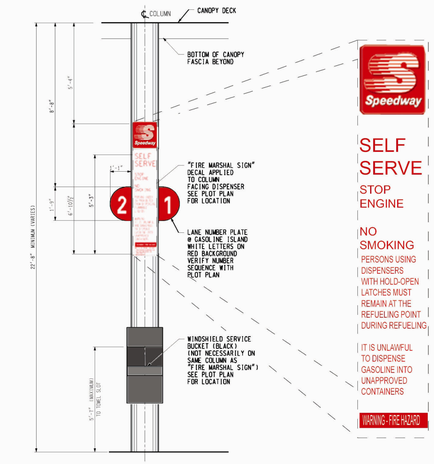

FRONT ELEVATION @ FIRE MARSHAL SIGN
AND WINDSHIELD SERVICE BUCKET

SCALE: 1/2" = 1'-0"

YARD AREA PAINTING REQUIREMENTS

THE CONTRACTOR IS REQUIRED TO PRIME AND PAINT EXTERIOR EQUIPMENT PER STANDARD SPECIFICATIONS. APPLICATION MUST FOLLOW MANUFACTURERS' RECOMMENDATIONS. REFER TO INSTRUCTIONS ON PRODUCT LABELS FOR SURFACE PREPARATIONS, PRIMER, APPLICATION, AND PERFORMANCE CHARACTERISTICS.

ITEM	COLOR	REMARKS
CANOPY COLUMNS	LIGHT GRAY	CANOPY COLUMNS AT BUILDING ARE RED
LIGHT POLES	LIGHT GRAY	POLES ARE FACTORY PAINTED. ONLY TOUCH UP REQUIRED
SIGN POLES	RED	SHERWIN WILLIAMS SHER-CRYL HB ACRYLIC B66 R300
AIR POST	LIGHT GRAY	DO NOT PAINT AIR METER
ISLAND FORMS	DARK GRAY	
GUARD POSTS (BOLLARDS)	RED	SHERWIN WILLIAMS SHER-CRYL HB ACRYLIC B66 R300

COLOR MATCHING SYSTEM SPECIFICATIONS

RED----------PMS 199C
BLUE----------PMS 293C
DARK GRAY-----PMS 430C

- SEE BUILDING DRAWINGS FOR FINISHES AND DETAILS.
  IN CASE OF CONFLICT, BUILDING DRAWINGS WILL SUPERSEDE THIS SHEET
- CANOPY FASCIAS: WHITE WITH GRAY STRIPES
- "SPEEDWAY" (CANOPY FASCIA SIGN): RED
- 'MOVING S" LOGO ON CANOPY FASCIA TO BE WHITE ON RED BACKGROUND

ALL GRAPHICS TO BE PER CAMERA READY ART PROVIDED BY SPEEDWAY SUPERAMERICA, LLC.

GRAPHICS - INSTALLATION

ITEM	FURNISHED BY:	INSTALLED BY:	REMARKS
CANOPY FASCIA STRIPES	V	V	
BUILDING "SPEEDWAY"	V	V	
DISPENSER DECALS	V	V	
FIRE MARSHAL SIGN	O	V	SEE PLOT PLAN
LANE NUMBER PLATES	O	V	SEE PLOT PLAN
BUILDING SIGN "MOVING S" LOGO	V	V	ELECTRICAL BY CONTRACTOR
BUILDING READERBOARD	O	C	
CANOPY FASCIA SIGNS	V	V	ELECTRICAL BY CONTRACTOR
BUILDING ADDRESS NUMERALS	O	V	

O - OWNER V - OWNER'S VENDOR C - CONTRACTOR

NOTES:
1. ACTUAL LOCATIONS OF GRAPHICS TO BE PER PLOT/EQUIPMENT PLAN NOTATIONS.
2. SEE BUILDING DRAWINGS FOR FINISHES AND DETAILS.
   IN CASE OF CONFLICT, BUILDING DRAWINGS WILL SUPERSEDE THIS SHEET.

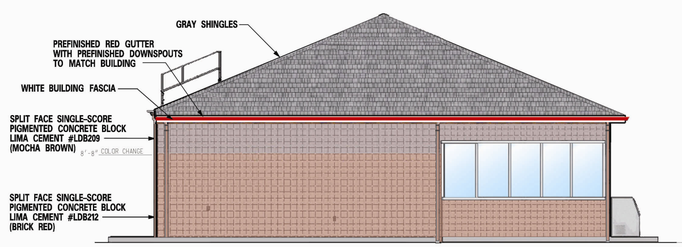

LEFT ELEVATION

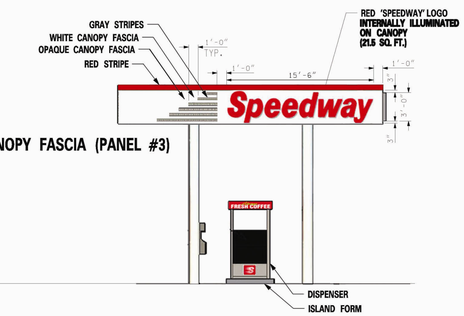

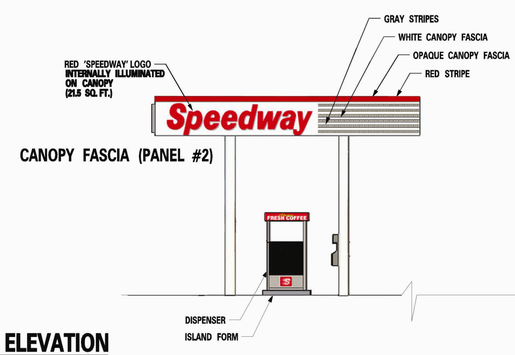

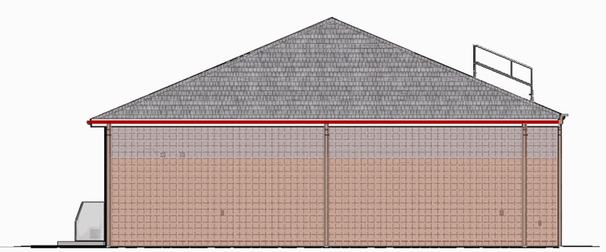

RIGHT ELEVATION

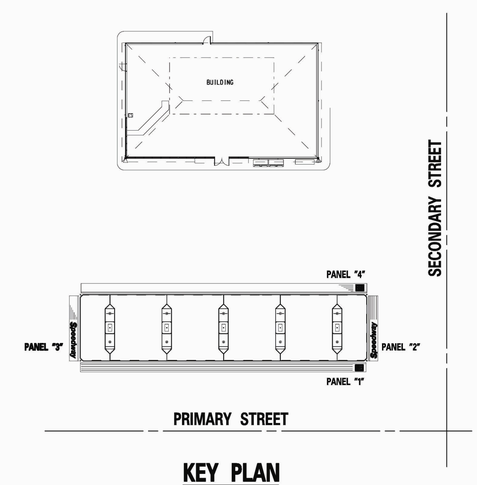

KEY PLAN

Established 1938

Speedway SUPERAMERICA

Prepared for:
Speedway SuperAmerica LLC
539 South Main Street
Springfield, OH 45501
A Subsidiary of Marathon Petroleum Company LLC

Prepared by:
Marathon Petroleum Company LLC
Marketing & Transportation Engineering Dept.
Findlay, OH 45840

NO.	REVISIONS	DATE	DESIGNER	PROJ. MGR.	REVIEWER	APPROVER
1	UPDATED V3.5 VERSION	11-21-05	F. PLEASANTS			

This drawing is the property of Speedway SuperAmerica LLC and is not to be used or reproduced without expressed written consent of Speedway SuperAmerica LLC.

PERMIT & ZONING DRAWING
SPEEDWAY BUILDING / CANOPY

BLOCK BLDG
BUILDING TYPE C3900
LEFT HAND STORE 3894 SQ.FT.

STORE OR BLDG NO.	V3.5
VERSION OR AFE NO.	C3900
SCALE	1/8" = 1'-0"

DESIGN TEAM		DATE
DGNR.	L. PUCHTA	1-27-05
PM./DP.	F. PLEASANTS	1-27-05
RVR./DP.		

DRWG. NO. #STD-AG-SP-1

C:\Documents\CURRUSR\ocolset\LAPTDATA\Projects\WTE.534_Eng_Prod\dwgs\2027\STD_AG_SP_1.dgn
11/21/2005