FRONT ELEVATION

REAR ELEVATION

LEFT ELEVATION

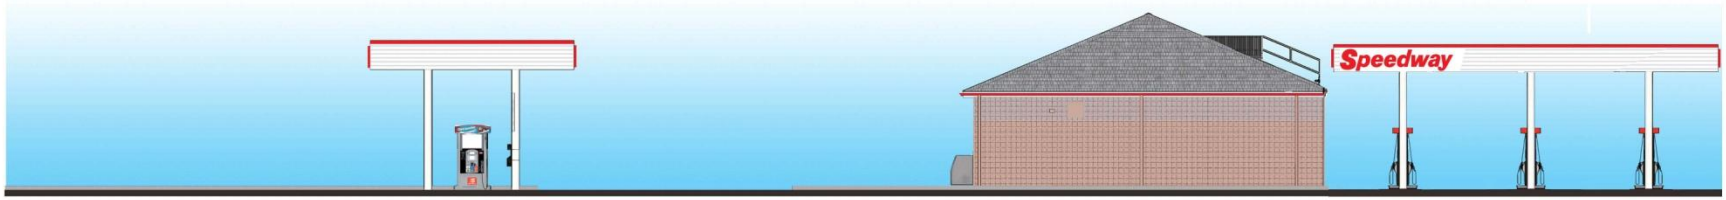

RIGHT ELEVATION

CORPORATE DESIGN + DEVELOPMENT GROUP, LLC

Prepared By:
Speedway
Engineering and Construction Dept.
Enon, OH 45323

NO.	REVISIONS	DESIGN MGR.	PROJ. MGR.	REVIEWER
	ISSUE FOR REVIEW			

This drawing is the property of Speedway and is not to be used or reproduced without expressed written consent of Speedway.

COLOR BUILDING ELEVATION
REBUILD
2500 ROYAL AVENUE
DANE COUNTY
MONONA, WISCONSIN

STORE OR BLDG NO. #4533
VERSION OR AFE NO. #117447
SCALE 0 1 2 3 4

DESIGN TEAM		DATE
DGNR.	K.STRNAD	7/18/12
PROJ. MGR.	J. HOSTASA	-/-/--
RVR.	C.KALISCHEFSKI	7/18/12

DRWG. NO. #4533-ELEV

FRONT ELEVATION

REAR ELEVATION

LEFT ELEVATION

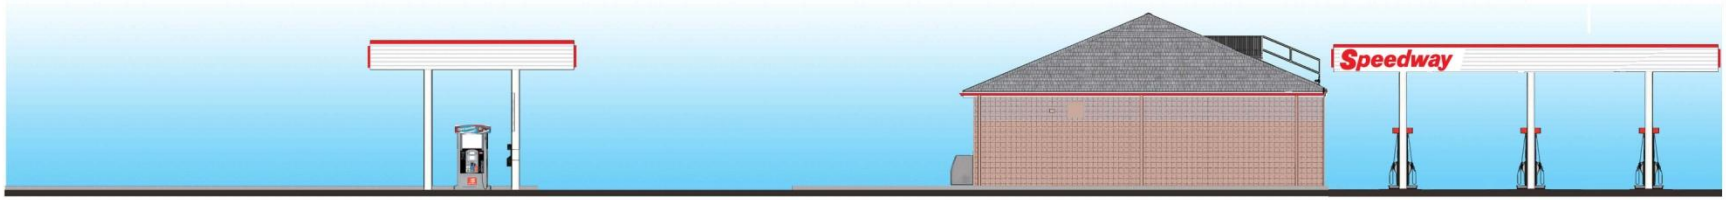

RIGHT ELEVATION

CORPORATE DESIGN + DEVELOPMENT GROUP, LLC

Prepared By:
Speedway
Engineering and Construction Dept.
Enon, OH 45323

NO.	REVISIONS	DESIGN TEAM	PROJ. MGR.	REVIEWER
	ISSUE FOR REVIEW			

This drawing is the property of Speedway and is not to be used or reproduced without expressed written consent of Speedway.

COLOR BUILDING ELEVATION
REBUILD
2500 ROYAL AVENUE
DANE COUNTY
MONONA, WISCONSIN

STORE OR BLDG NO. #4533
VERSION OR AFE NO. #117447
SCALE 0 1 2 3 4

DESIGN TEAM		DATE
DGNR.	K.STRNAD	7/18/12
PROJ. MGR.	J. HOSTASA	-/-/--
RVR.	C.KALISCHEFSKI	7/18/12

DRWG. NO. #4533-ELEV