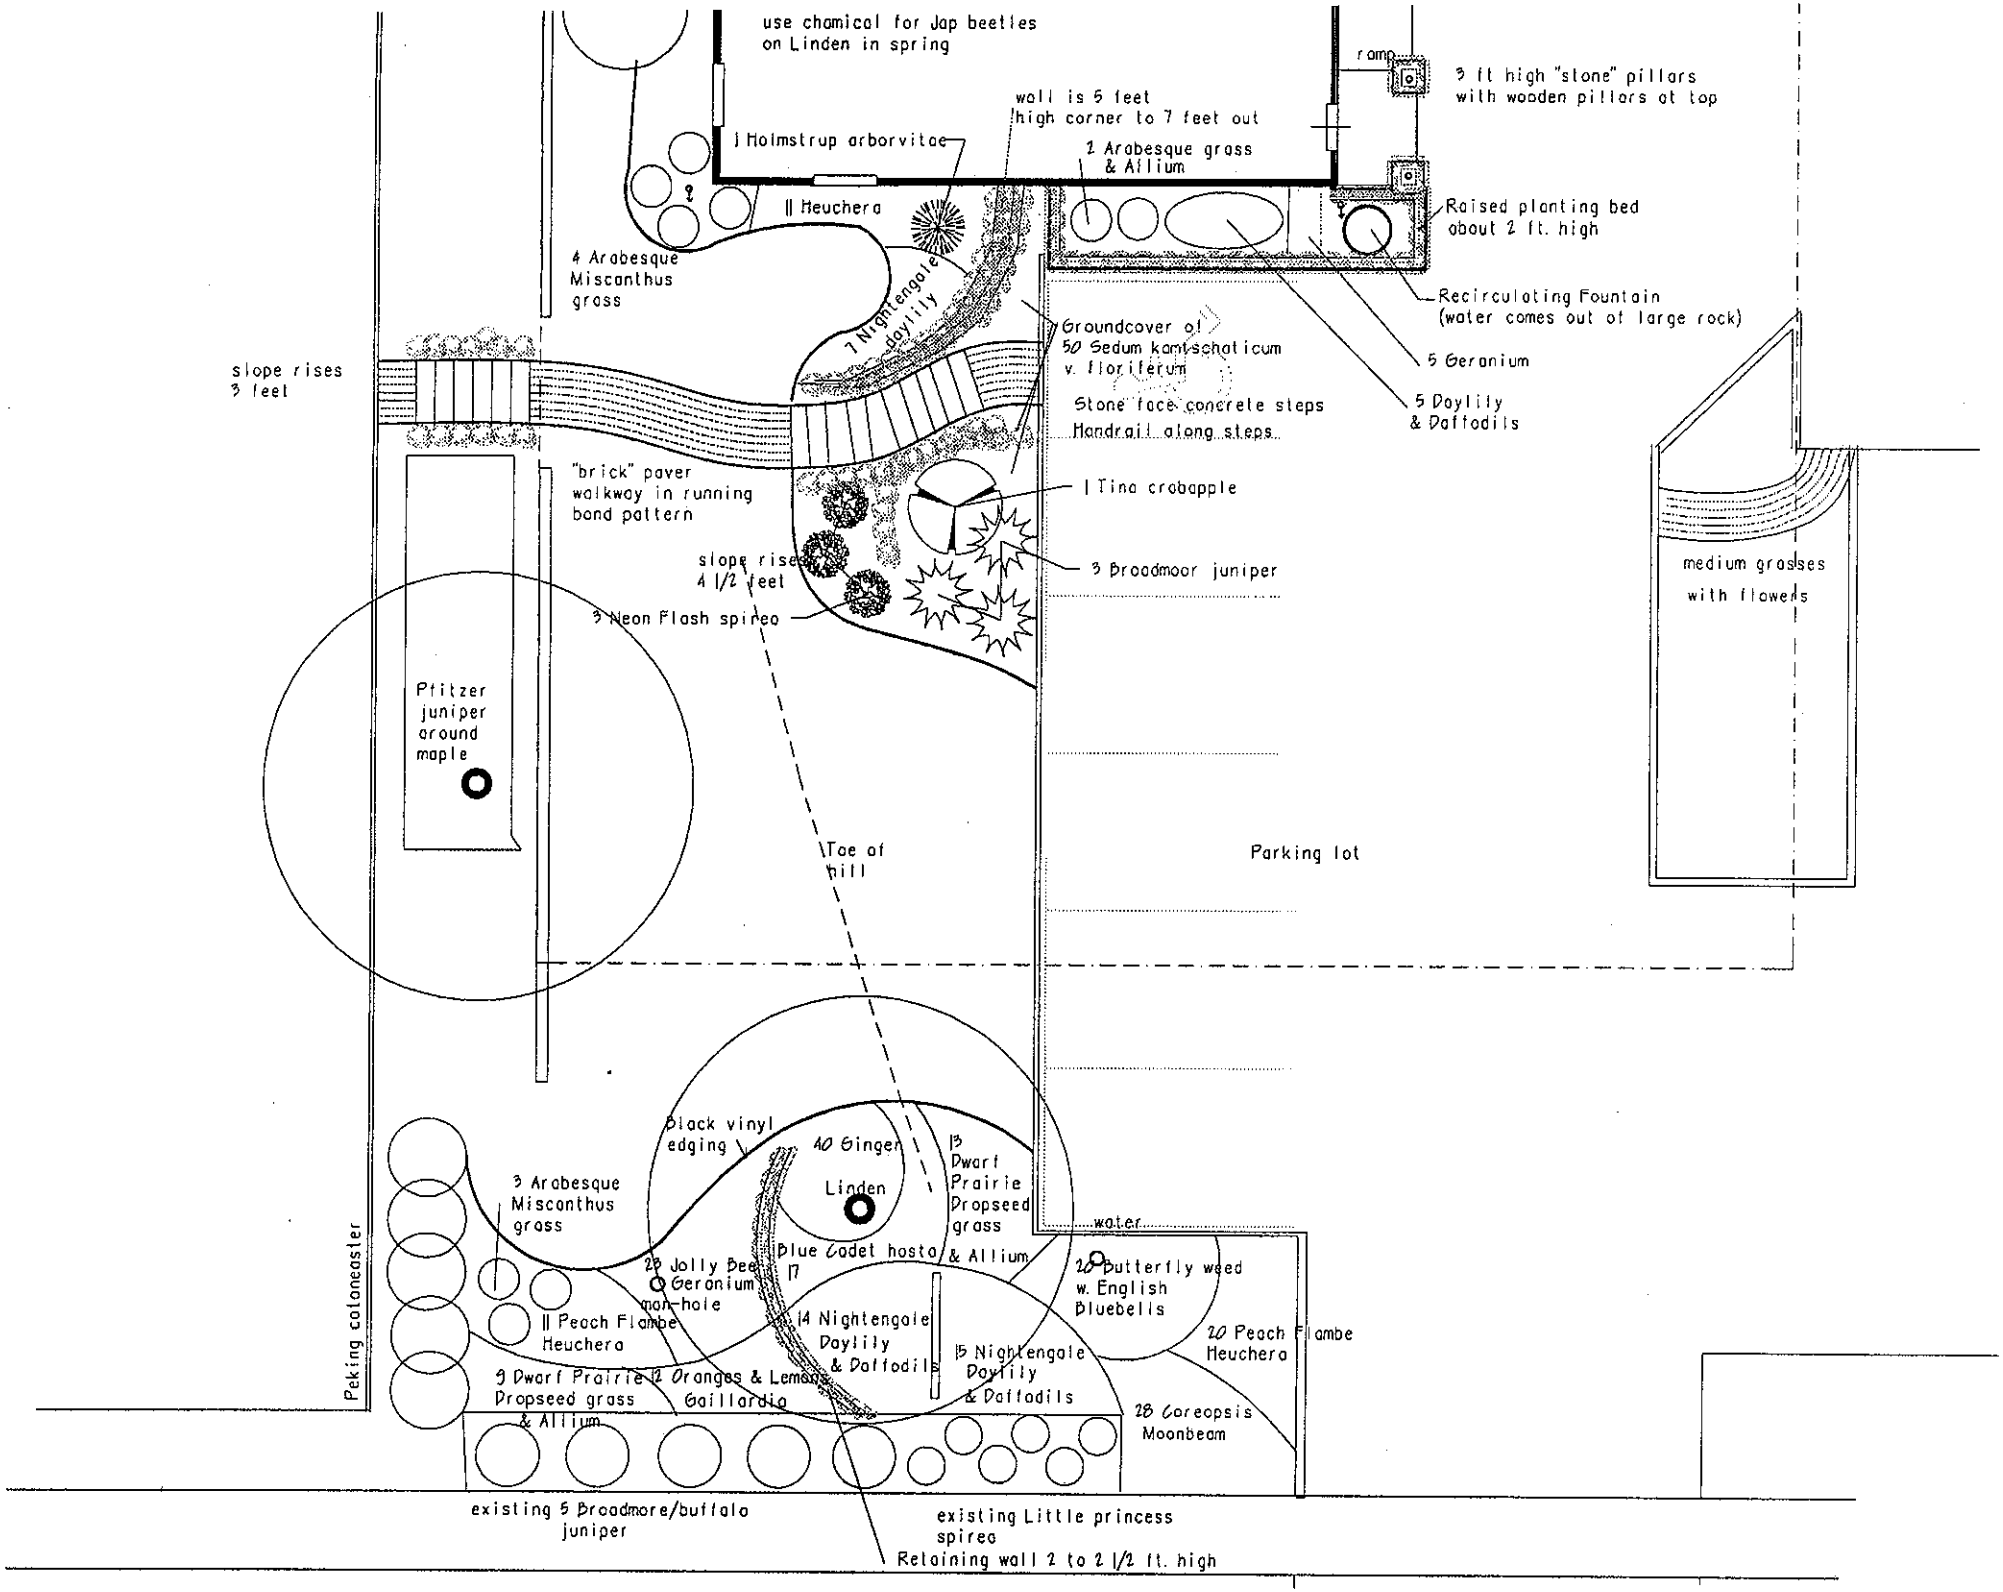
use chamical for Jap beetles
on Linden in spring
ramp
3 ft high "stone" pillars
with wooden pillars at top
wall is 5 feet
high corner to 7 feet out
1 Holmstrup arborvitae
2 Arabesque grass
& Allium
11 Heuchera
Raised planting bed
about 2 ft. high
4 Arabesque
Miscanthus
grass
7 Nightengale
daylily
Recirculating Fountain
(water comes out of large rock)
Groundcover of
50 Sedum kamtschaticum
v. floriferum
5 Geranium
slope rises
3 feet
Stone face concrete steps
Handrail along steps
5 Daylily
& Daffodils
"brick" paver
walkway in running
bond pattern
1 Tina crabapple
slope rises
4 1/2 feet
3 Broadmoor juniper
3 Neon Flash spirea
medium grasses
with flowers
Ptitzer
juniper
around
maple
Toe of
hill
Parking lot
Black vinyl
edging
40 Ginger
13
Dwarf
Prairie
Dropseed
grass
& Allium
Linden
3 Arabesque
Miscanthus
grass
water
Blue Cadet hosta
17
28 Jolly Bee
Geranium
man-hole
20 Butterfly weed
w. English
Bluebells
11 Peach Flambe
Heuchera
14 Nightengale
Daylily
& Daffodils
15 Nightengale
Daylily
& Daffodils
20 Peach Flambe
Heuchera
Peking cotoneaster
9 Dwarf Prairie
Dropseed grass
& Allium
12 Oranges & Lemons
Gaillardia
28 Coreopsis
Moonbeam
existing 5 Broadmore/buffalo
juniper
existing Little princess
spirea
Retaining wall 2 to 2 1/2 ft. high

8117 Monona Dr.
Wisconsin Nurses Association
Madison Freelance Reporters, LLC
BurOak Landscapes

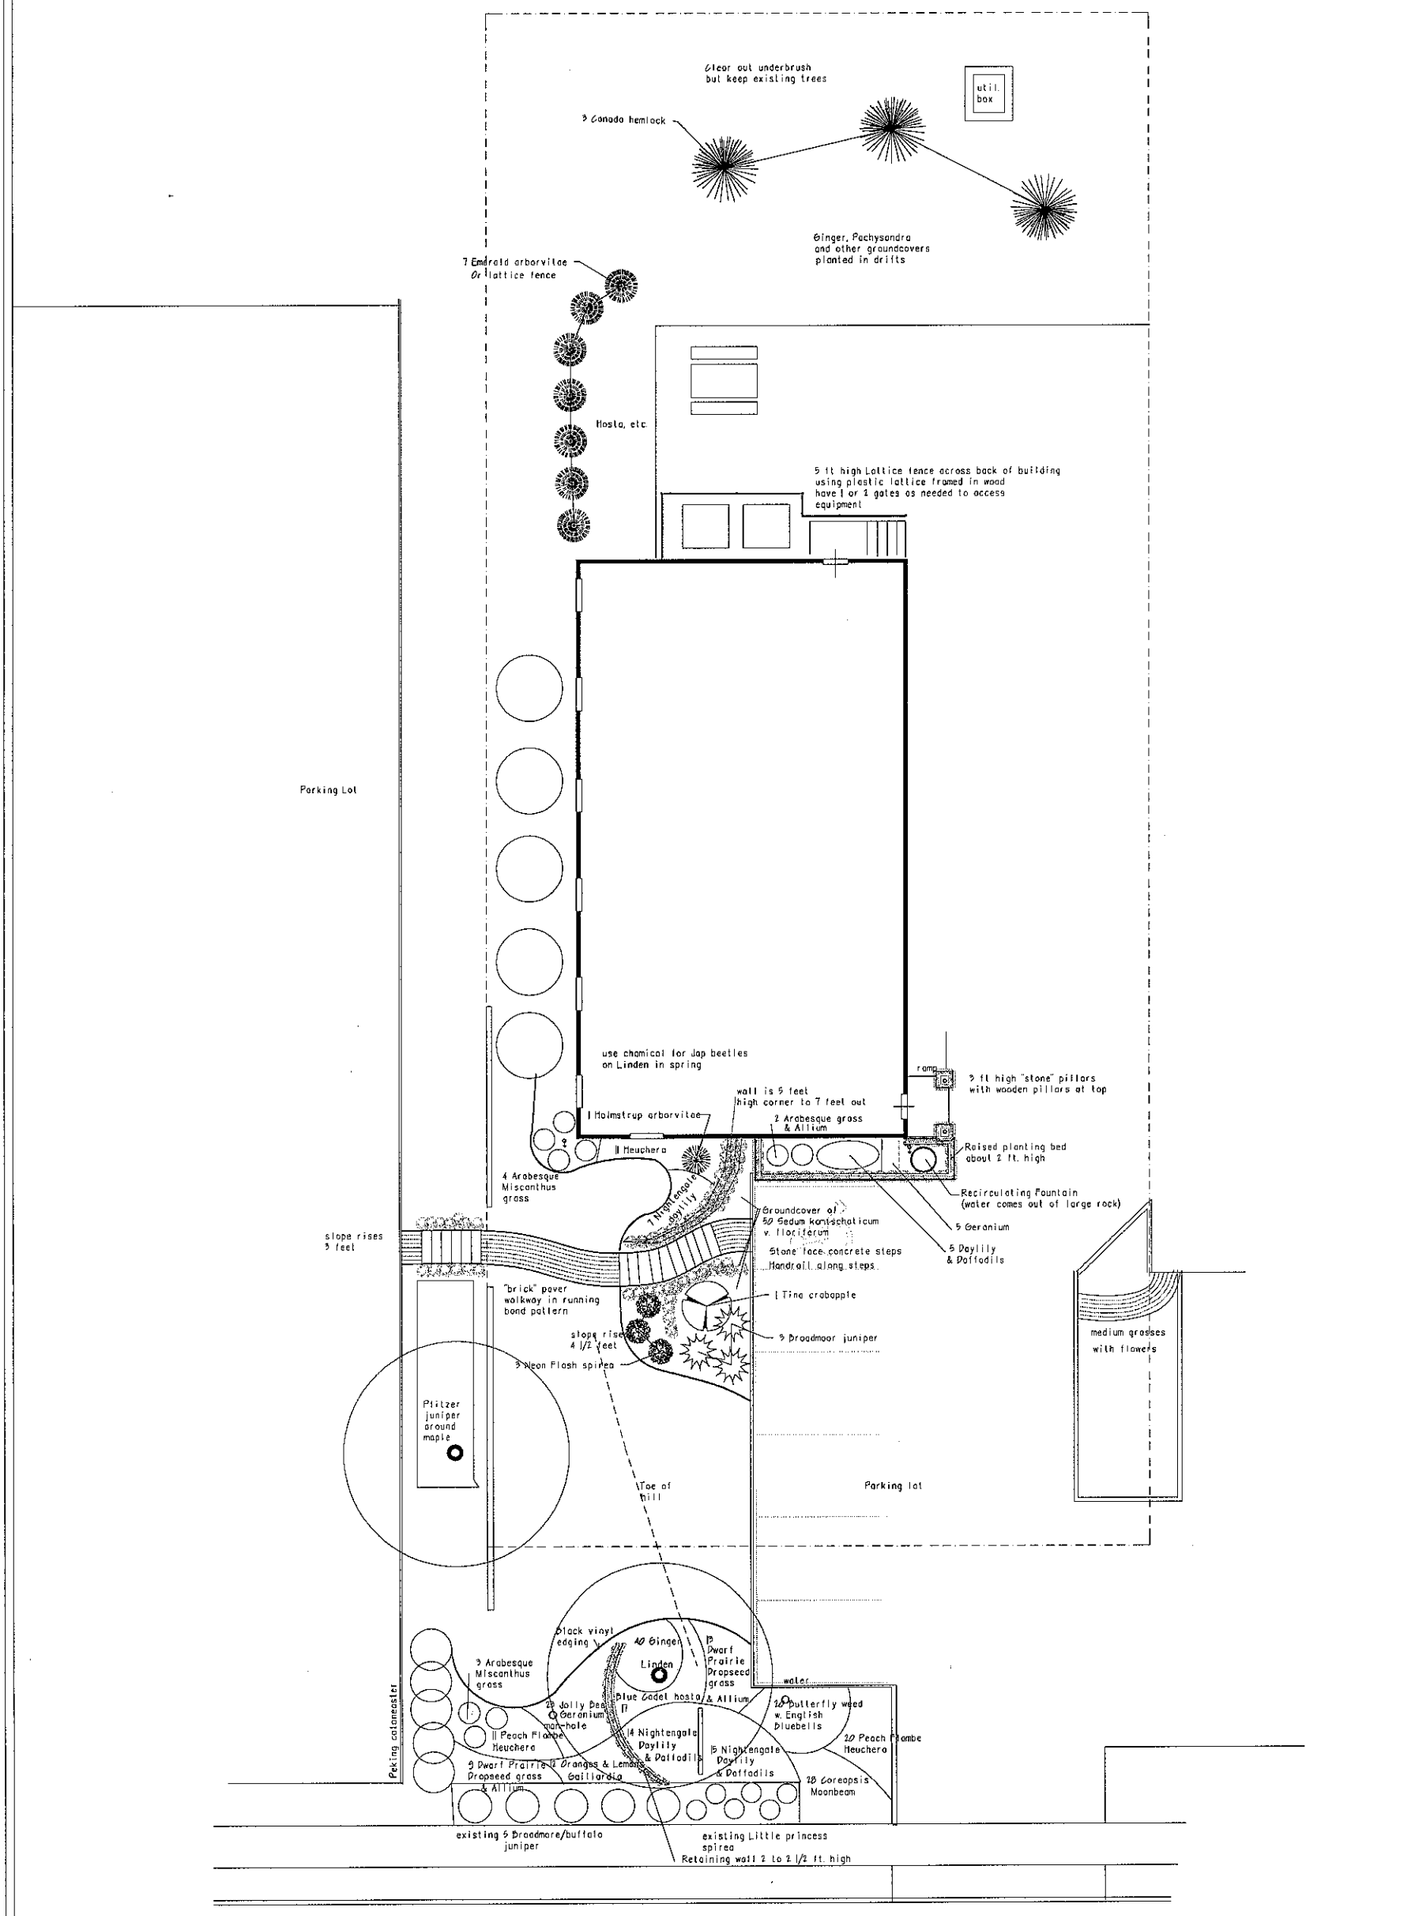

Clear out underbrush
but keep existing trees
util. box
3 Canada hemlock
Ginger, Pachysandra
and other groundcovers
planted in drifts
7 Emerald arborvitae
Or lattice fence
Hosta, etc.
5 ft high Lattice fence across back of building
using plastic lattice framed in wood
have 1 or 2 gates as needed to access
equipment
Parking Lot
use chemical for Jap beetles
on Linden in spring
ramp
3 ft high "stone" pillars
with wooden pillars at top
wall is 5 feet
high corner to 7 feet out
1 Holmstrup arborvitae
2 Arabesque grass
& Allium
11 Heuchera
Raised planting bed
about 2 ft. high
4 Arabesque
Miscanthus
grass
7 Nightengale
Daylily
Recirculating Fountain
(water comes out of large rock)
Groundcover of
50 Sedum kamtschaticum
v. floriferum
5 Geranium
slope rises
3 feet
Stone face concrete steps
Handrail along steps
5 Daylily
& Daffodils
"brick" paver
walkway in running
bond pattern
1 Tina crabapple
slope rises
4 1/2 feet
3 Broadmoor juniper
medium grasses
with flowers
3 Neon Flash spirea
Pfitzer
juniper
around
maple
Toe of
hill
Parking lot
Black vinyl
edging
40 Ginger
Linden
13
Dwarf
Prairie
Dropseed
grass
3 Arabesque
Miscanthus
grass
water
Blue Cadet hosta
& Allium
20 Butterfly weed
w. English
Bluebells
28 Jolly Bee
Geranium
Manhole
11 Peach Flambe
Heuchera
14 Nightengale
Daylily
& Daffodils
15 Nightengale
Daylily
& Daffodils
20 Peach Flambe
Heuchera
Peking cotoneaster
9 Dwarf Prairie
Dropseed grass
& Allium
11 Oranges & Lemons
Gaillardia
28 Coreopsis
Moonbeam
existing 5 Broadmore/buffalo
juniper
existing Little princess
spirea
Retaining wall 2 to 2 1/2 ft. high
0
8
16
24
32
Scale 1/8" = 1' 0"
Jane Kuzma, Landscape Architect
6117 Monona Drive, Suite 3
Monona, WI 53716
608.287.0448
jane@burnoaklandscapes.com
Wisconsin Nurses Association
Monona, WI
February 2012
Scale 1/8" = 1' 0"
Copyright Bur Oak Landscapes, 2012 All Rights Reserved.