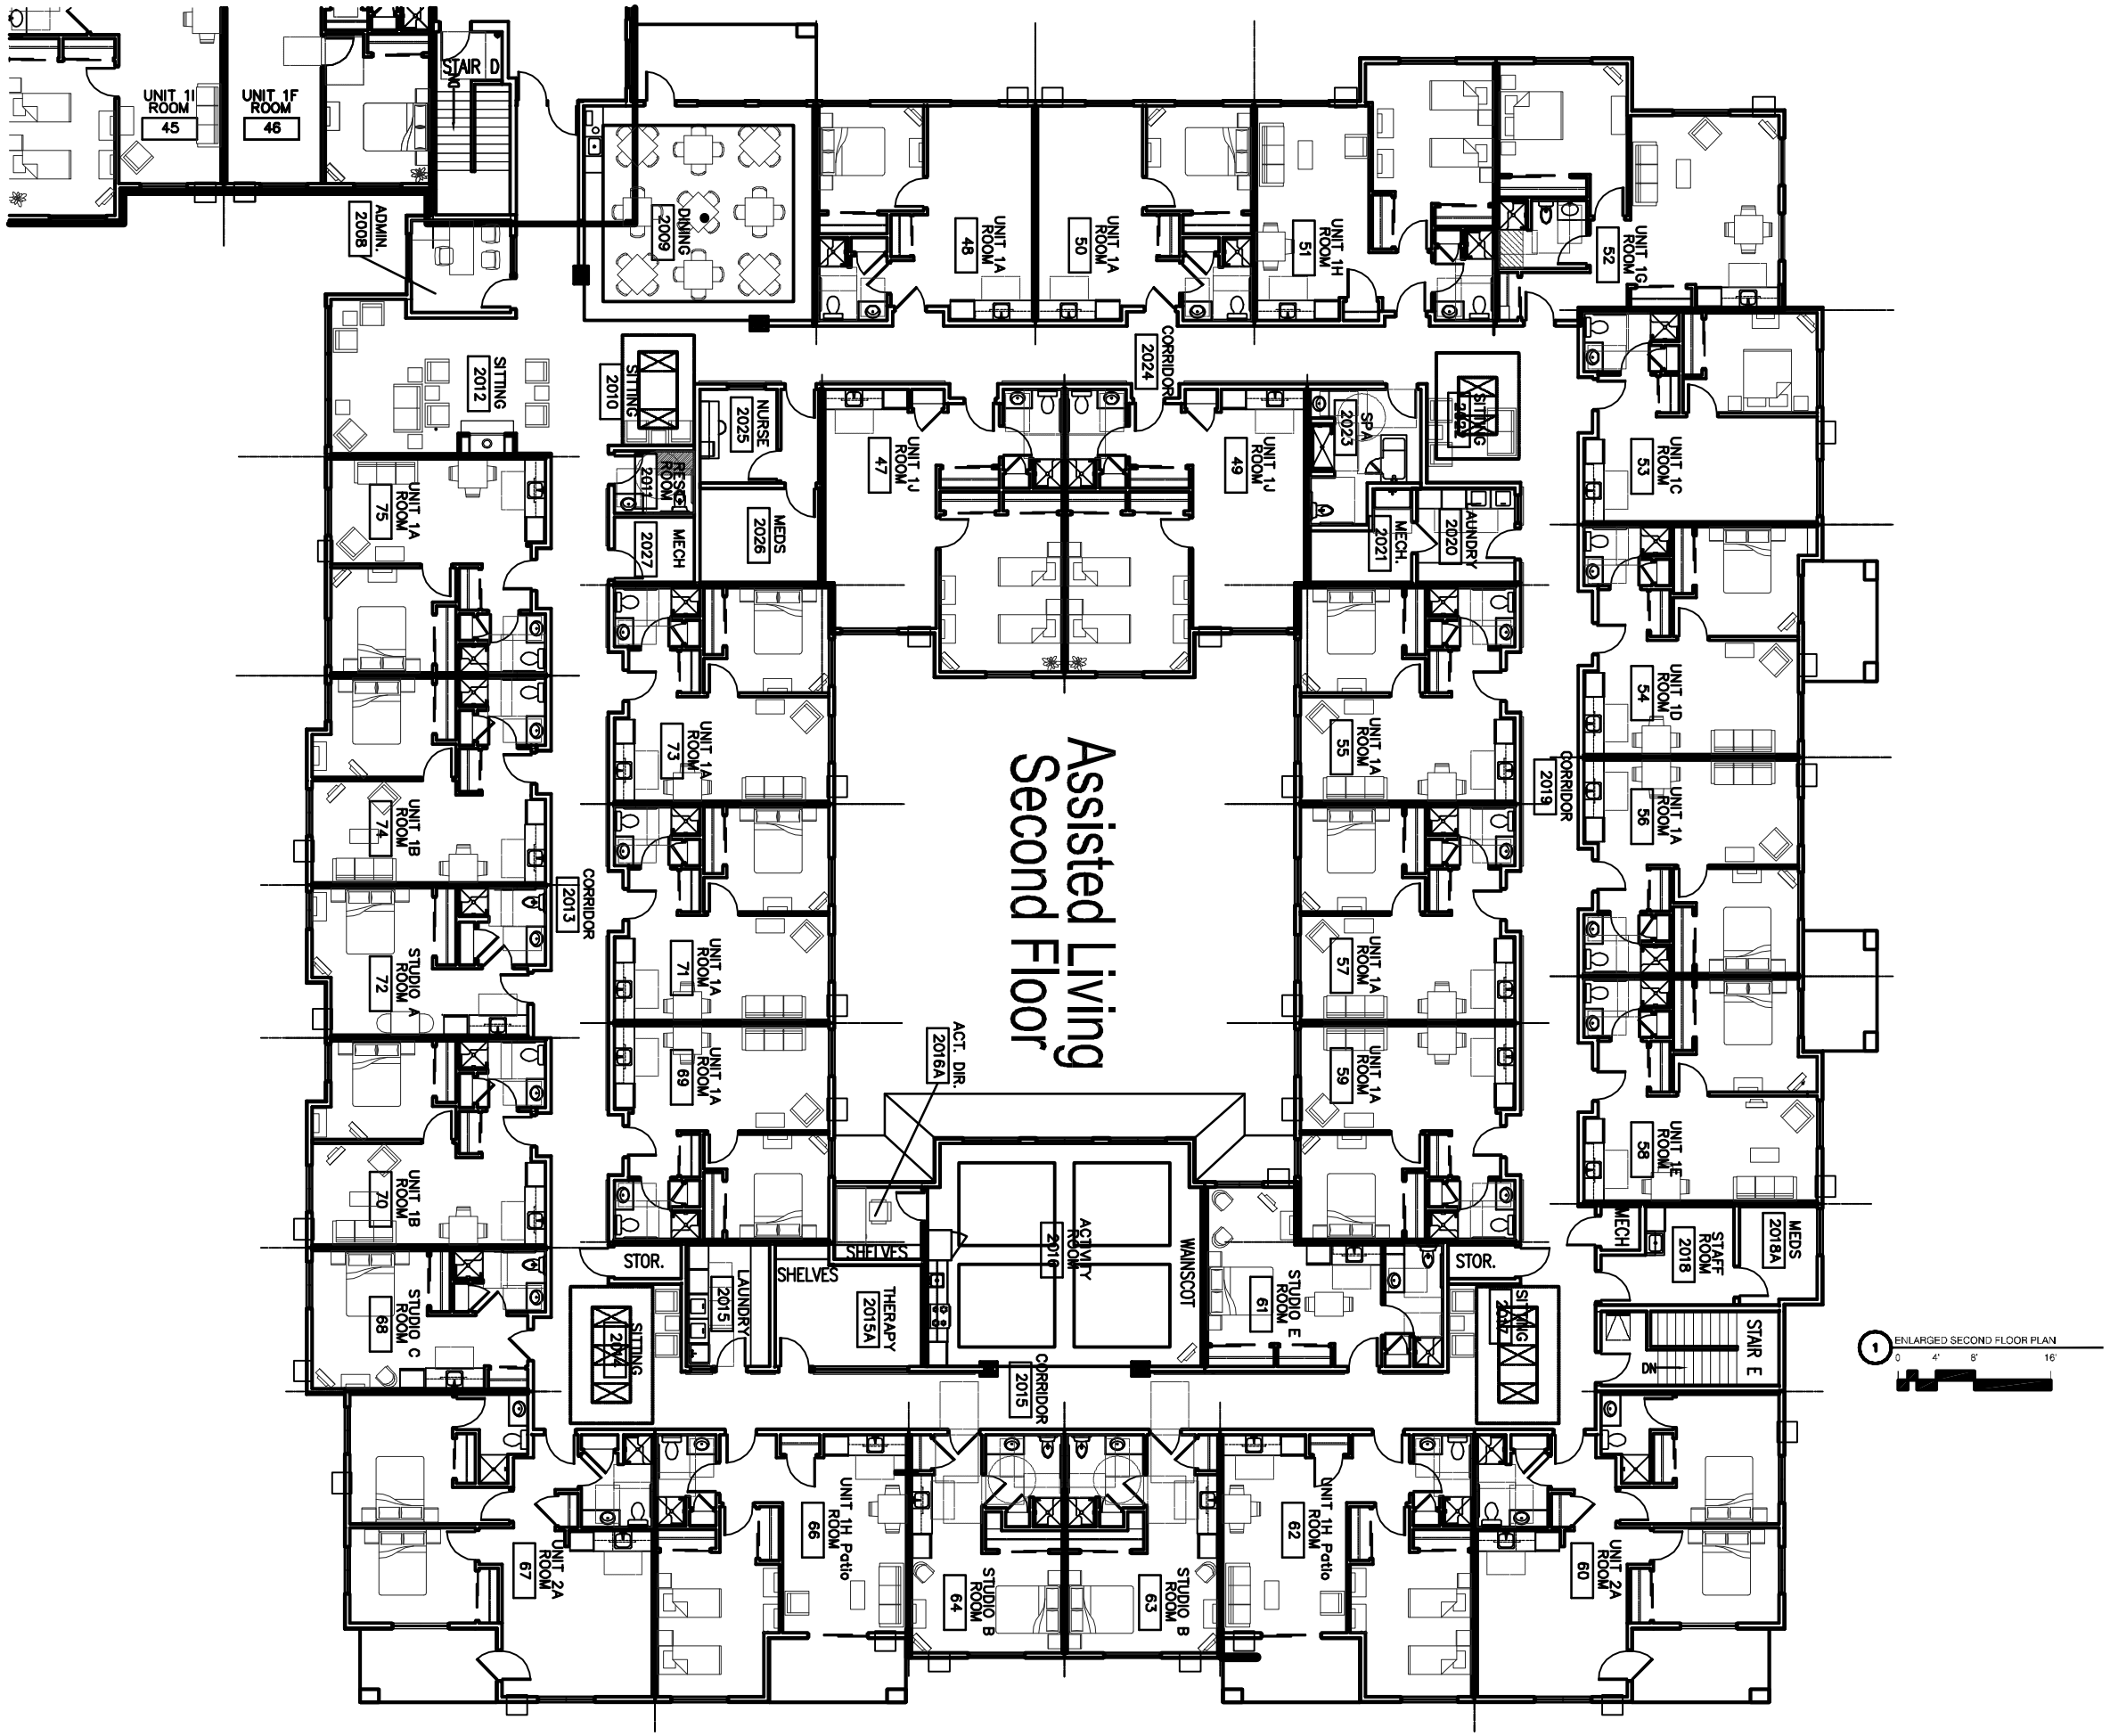

DIMENSION IV
Madison Design Group
architecture · engineering · interior design
6515 Grand Teton Plaza, Suite 120, Madison, Wisconsin 53719
p608.829.4444 608.829.4445 dimensioniivmadison.com

MSP - MONONA
PHASE II

MONONA, WI

DATE OF ISSUE: 09/26/11

PRELIMINARY
NOT FOR CONSTRUCTION

PROJECT #: 10163

ENLARGED SECOND FLOOR PLAN

A1.2