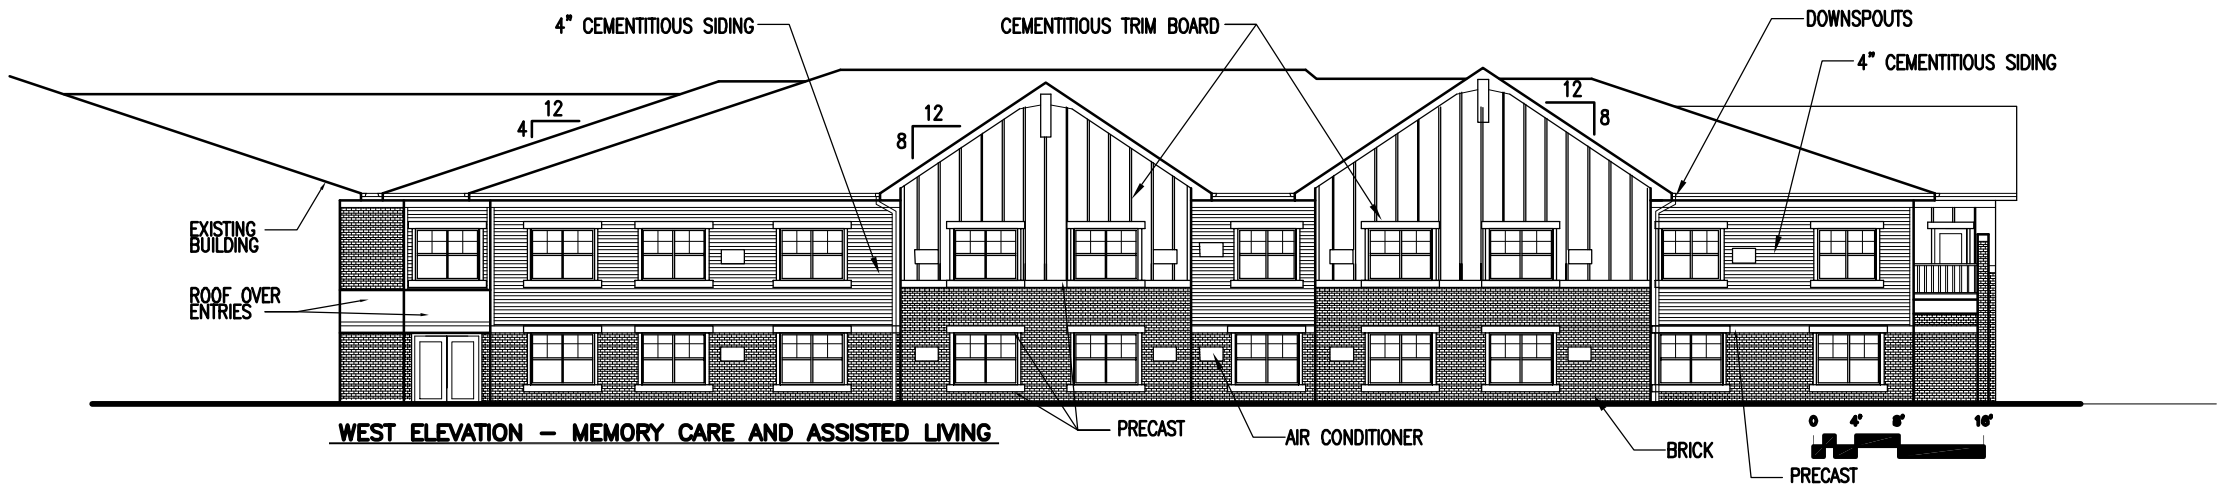

WEST ELEVATION – MEMORY CARE AND ASSISTED LIVING

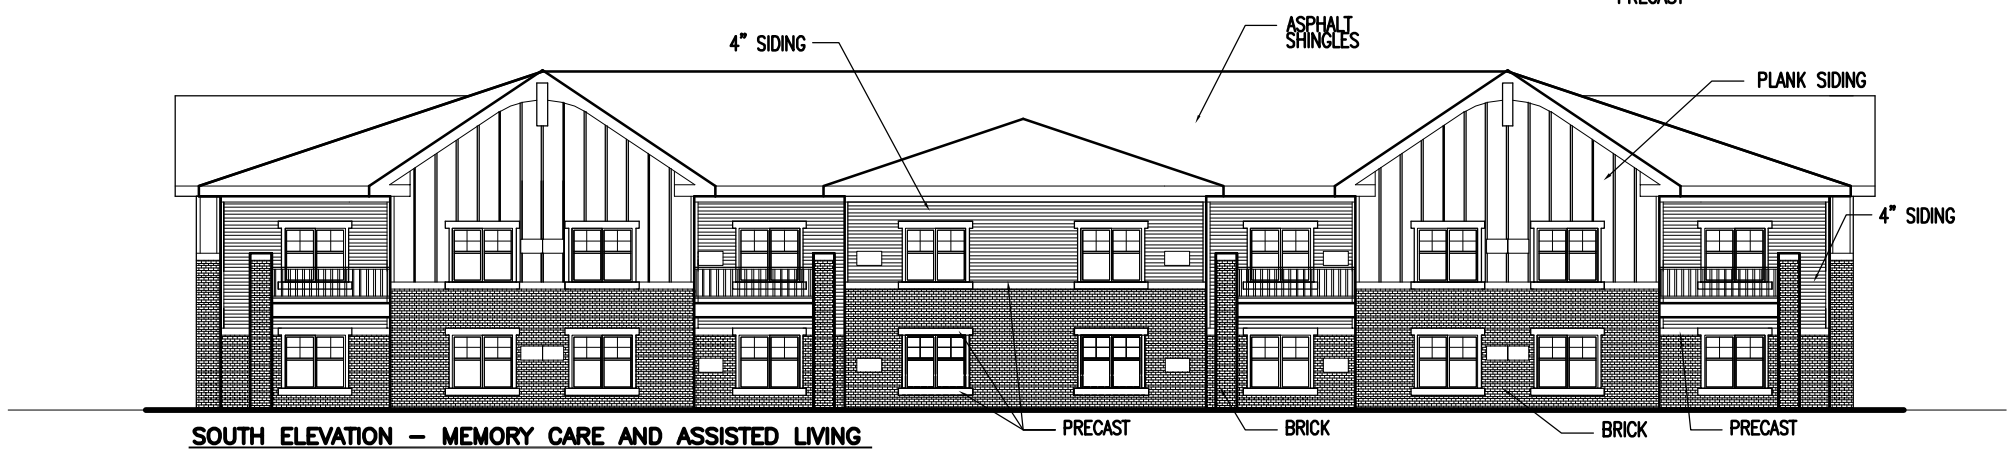

SOUTH ELEVATION – MEMORY CARE AND ASSISTED LIVING

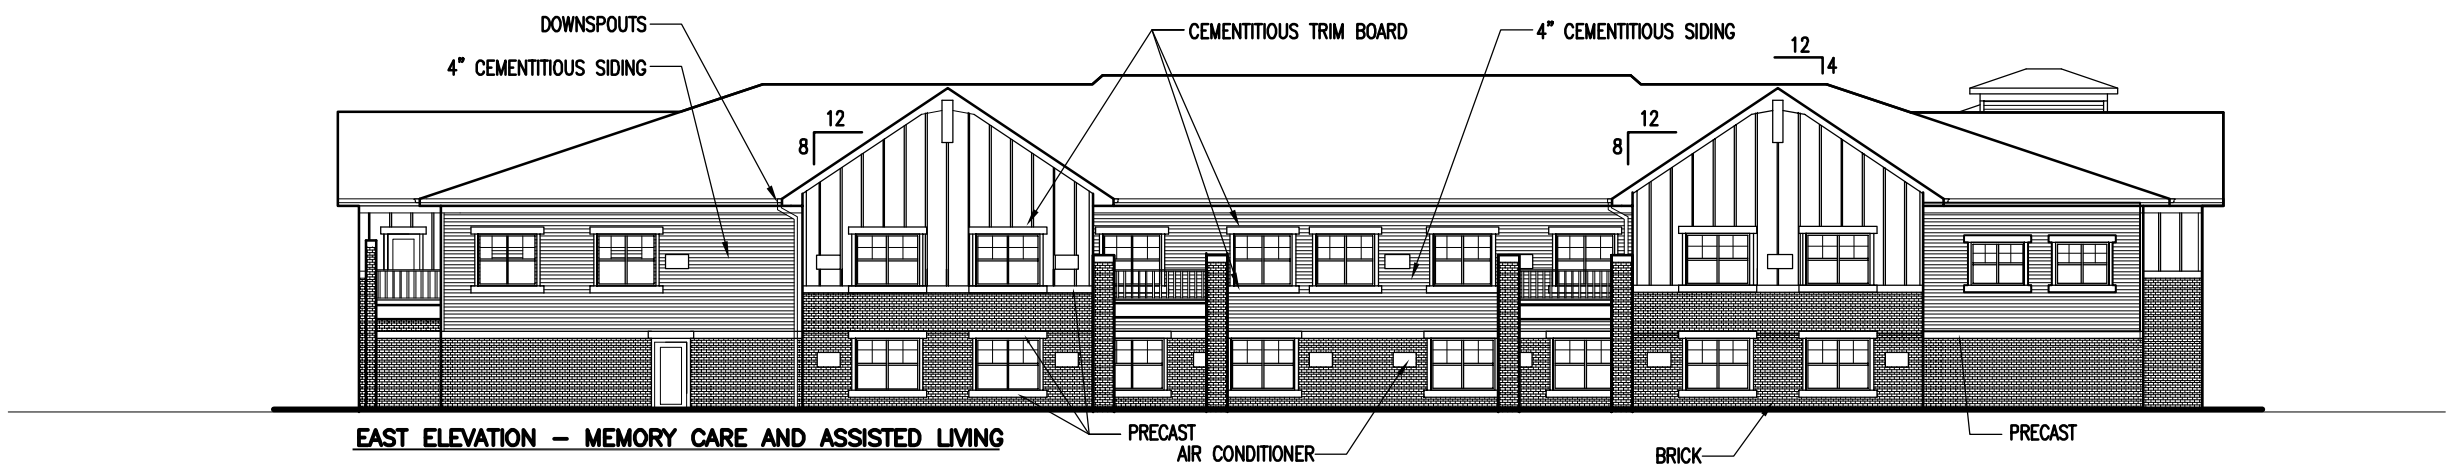

EAST ELEVATION – MEMORY CARE AND ASSISTED LIVING

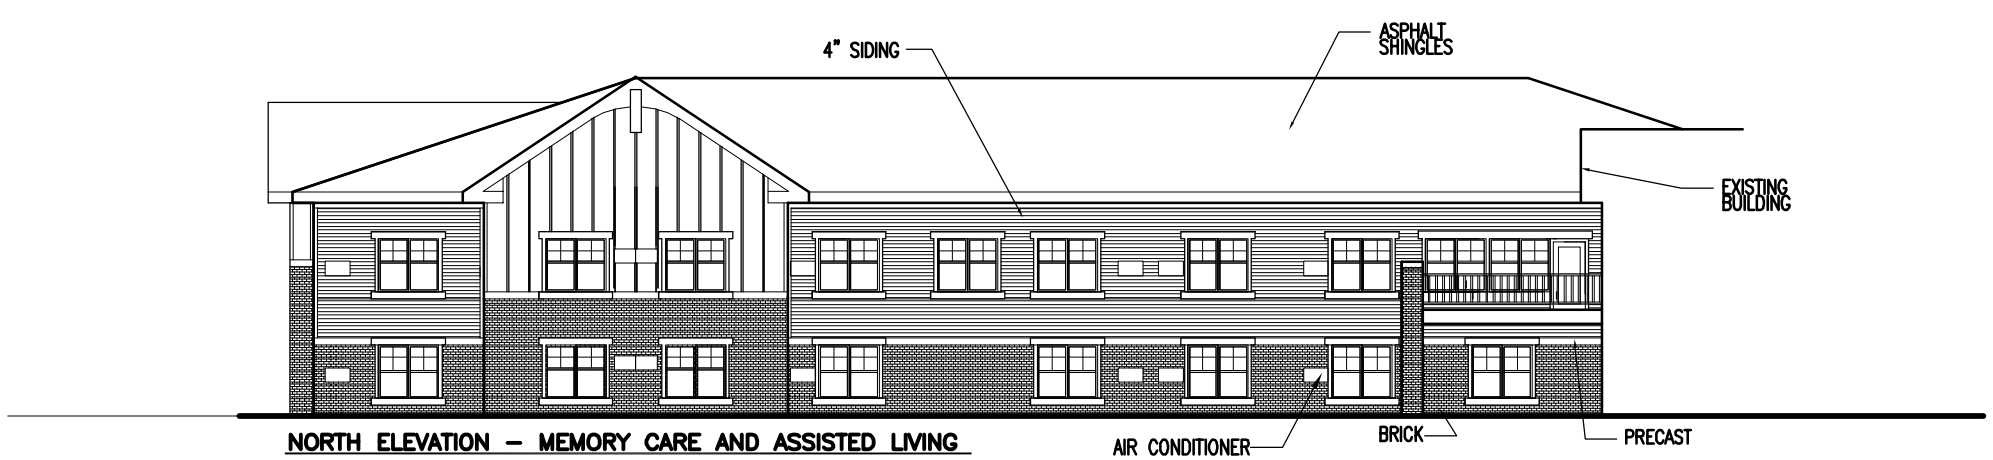

NORTH ELEVATION – MEMORY CARE AND ASSISTED LIVING

DIMENSION IV
Madison Design Group
architecture · engineering · interior design
6515 Grand Teton Plaza, Suite 123, Madison, Wisconsin 53719
p608.829.4444 608.829.4445 dimensionivmadison.com

MSP - MONONA
PHASE II

MONONA, WI

DATE OF ISSUE: 09/26/11

PRELIMINARY
NOT FOR CONSTRUCTION

PROJECT #: 10163

ELEVATIONS

A2.0