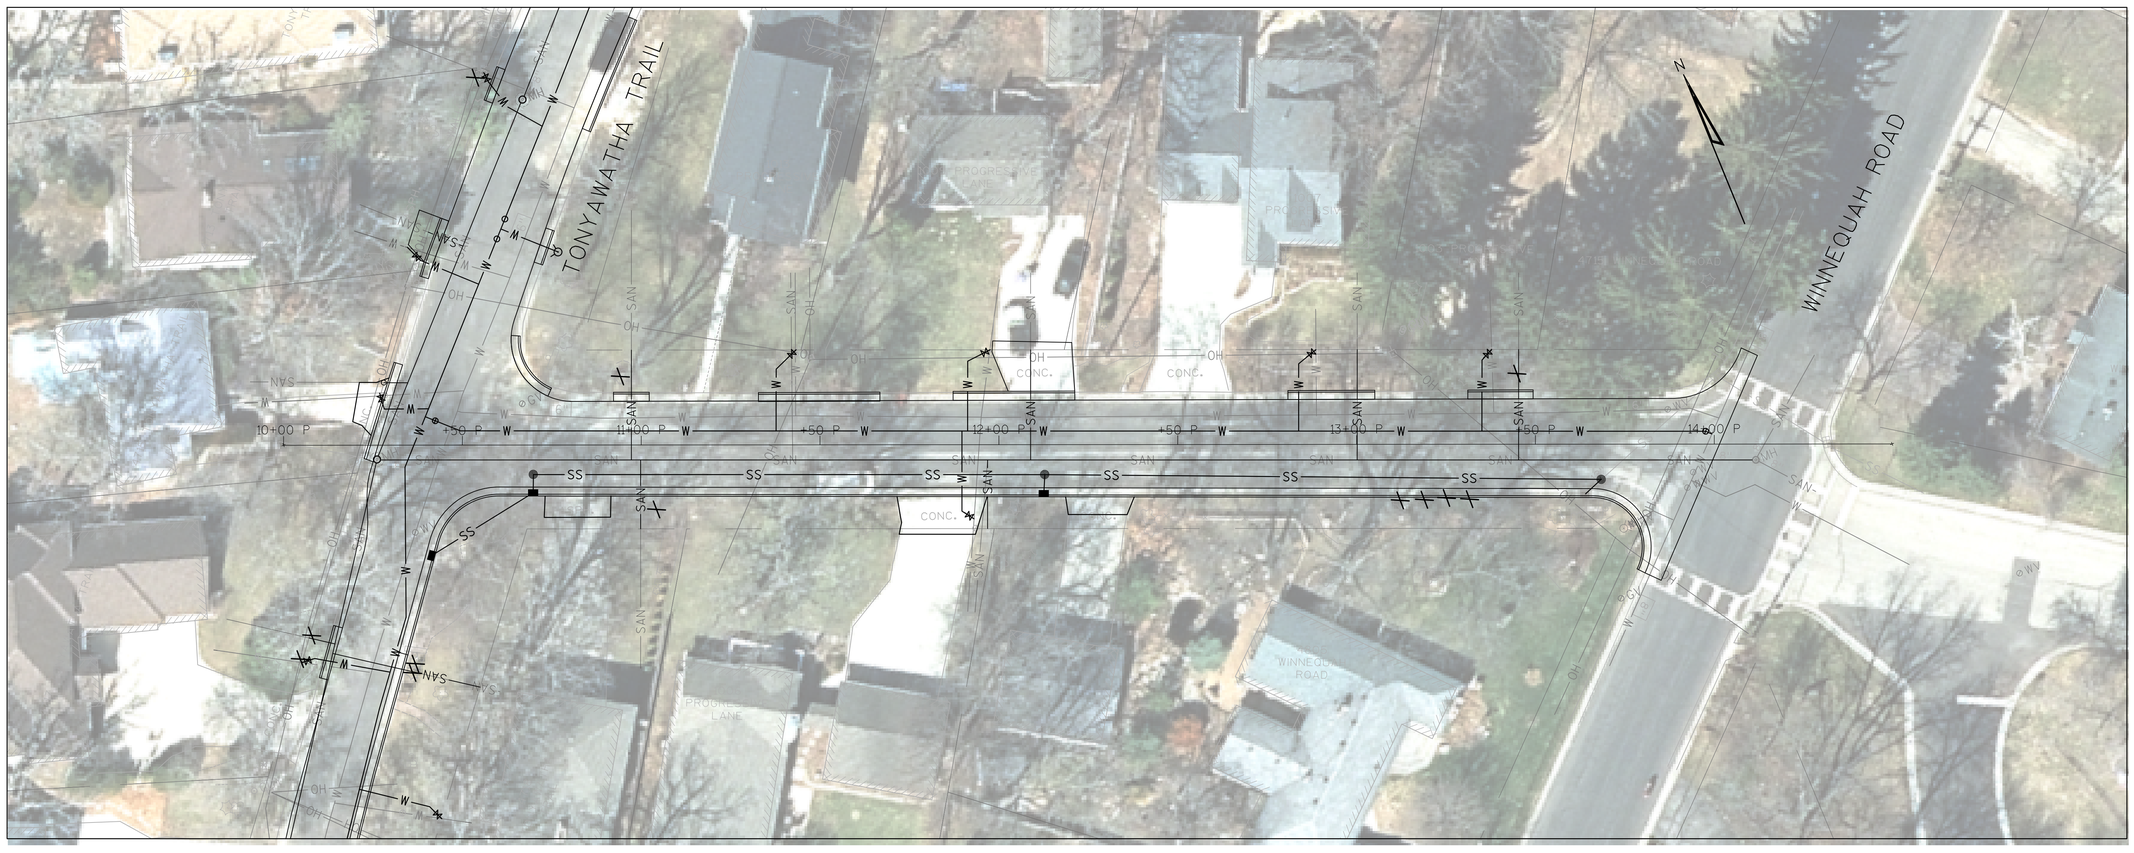# PROGRESSIVE LANE