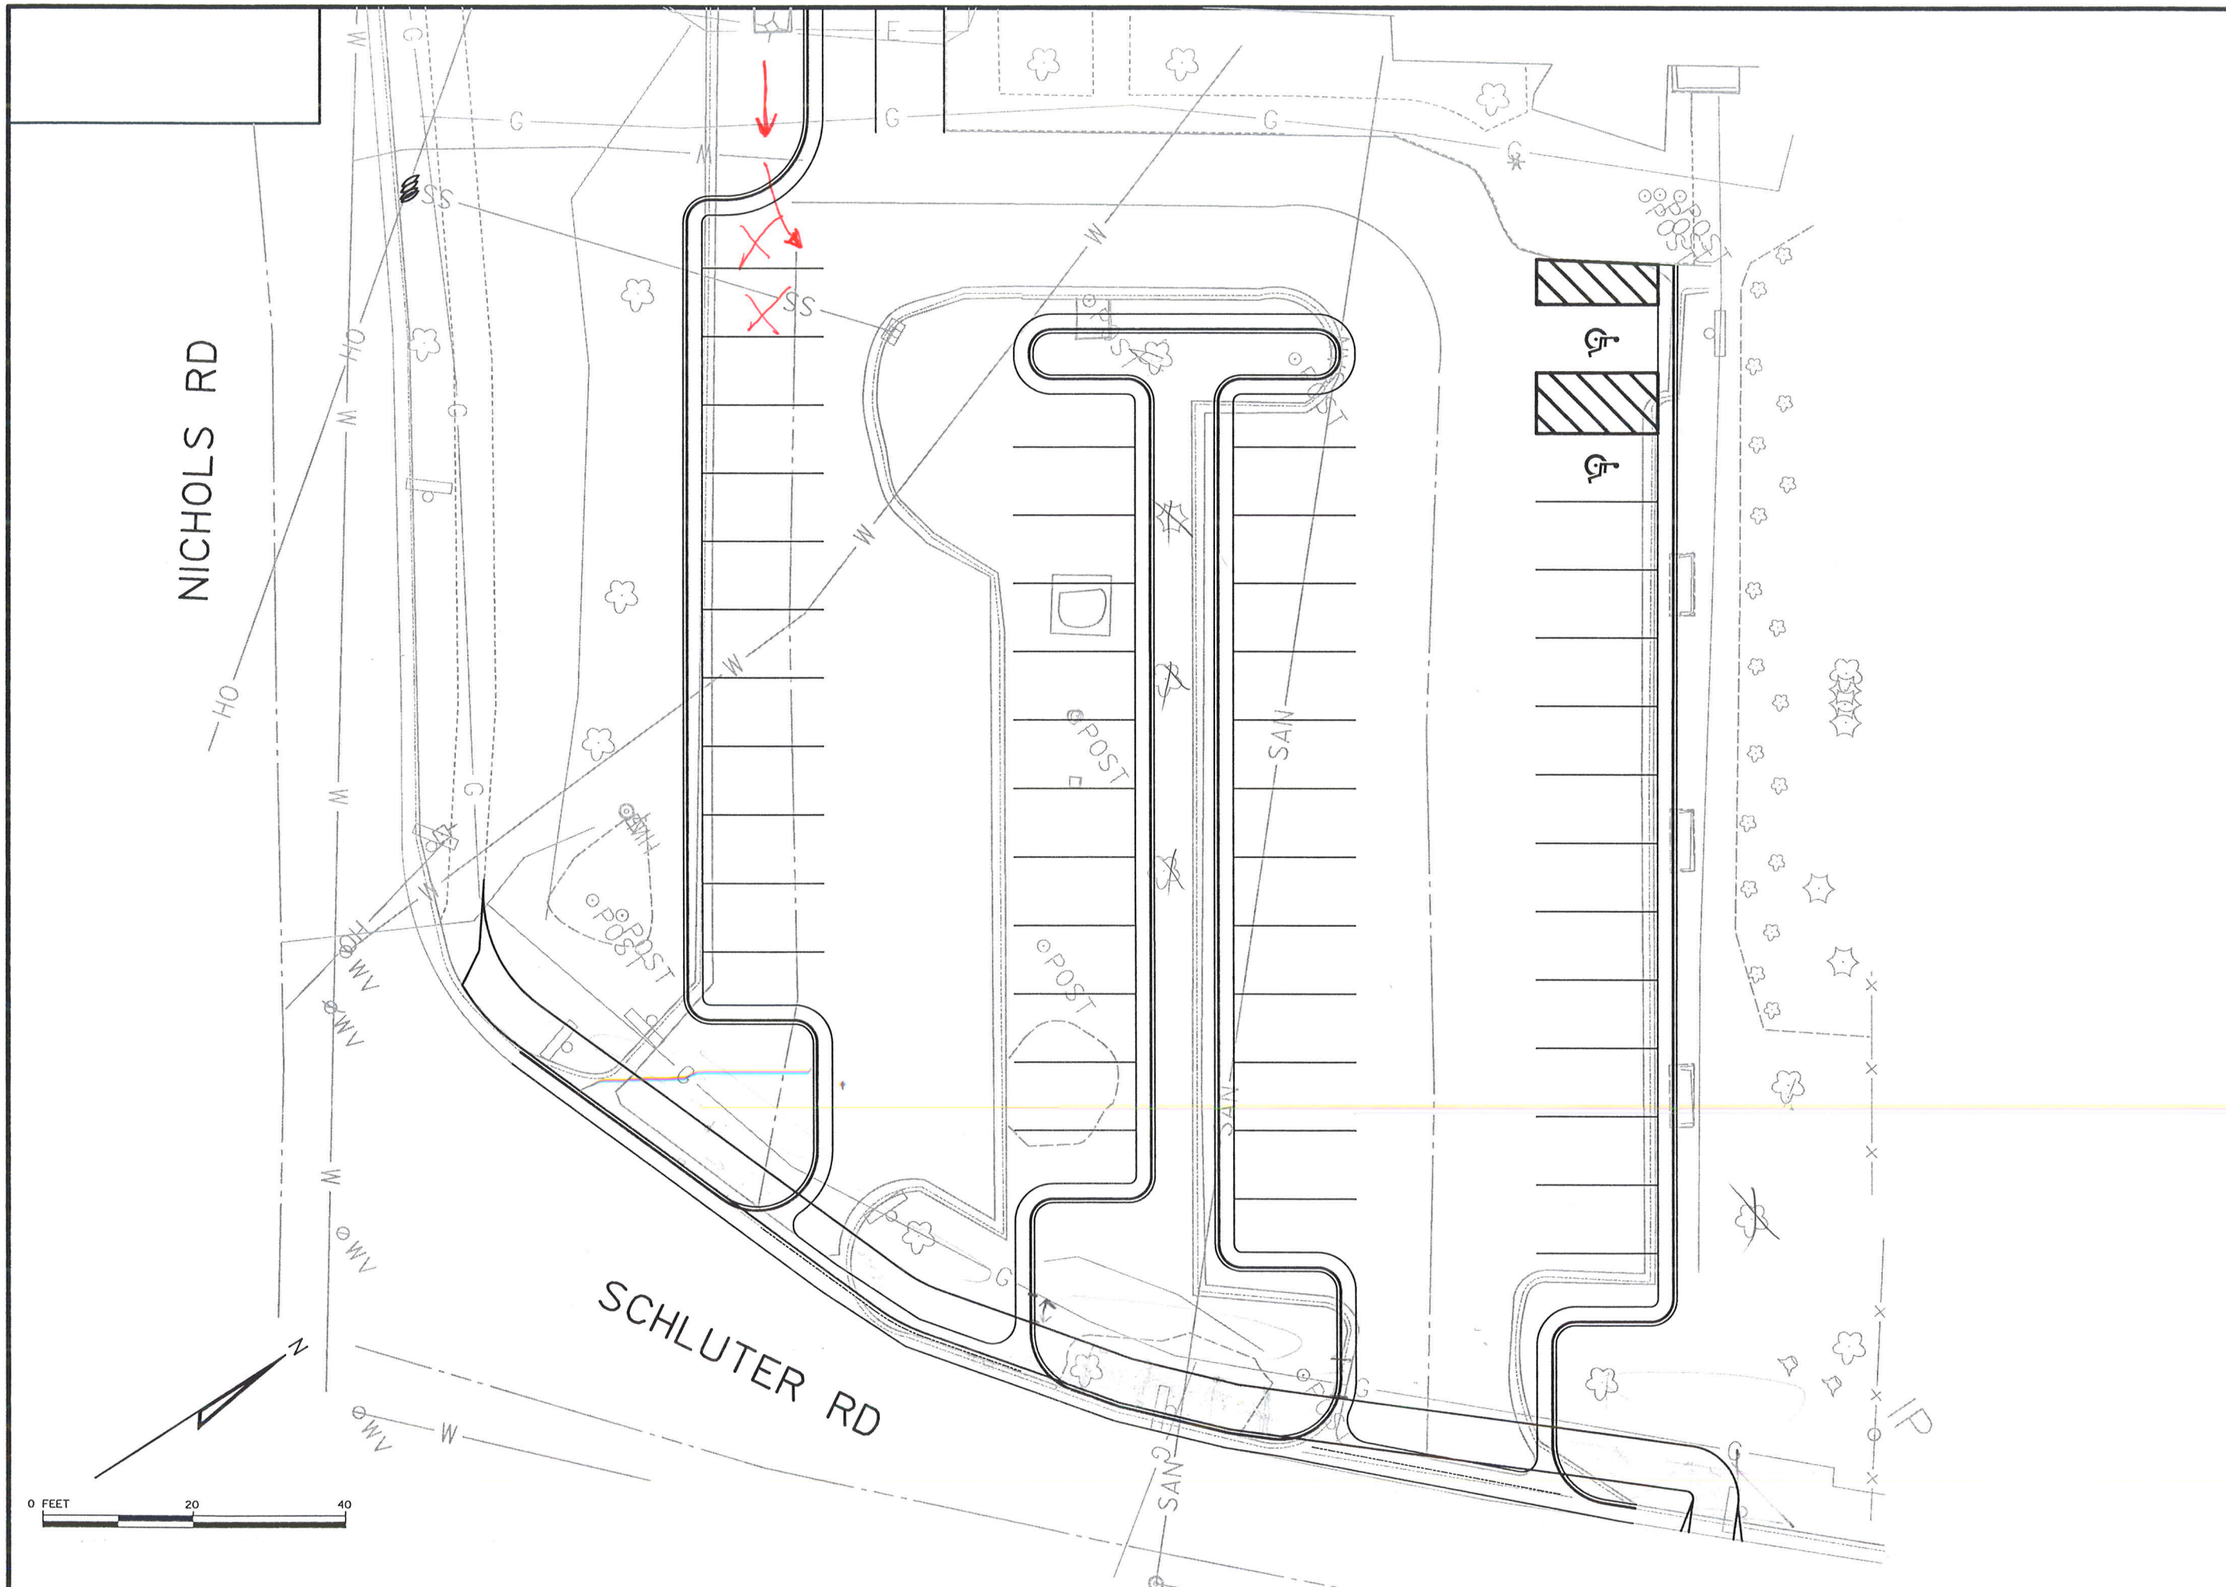

PARKING LAYOUT

CITY HALL PARKING LOT

CITY OF MONONA
DANE COUNTY, WISCONSIN

STRAND ASSOCIATES®

FIGURE 1
1093.050

S:\MAD\1000--1099\1093\050\Micros\PLAN\Contract 2-2017\Exhibit\CityHallExhibit.dgn user: matthewsr 12/13/2016 3:11:33 PM